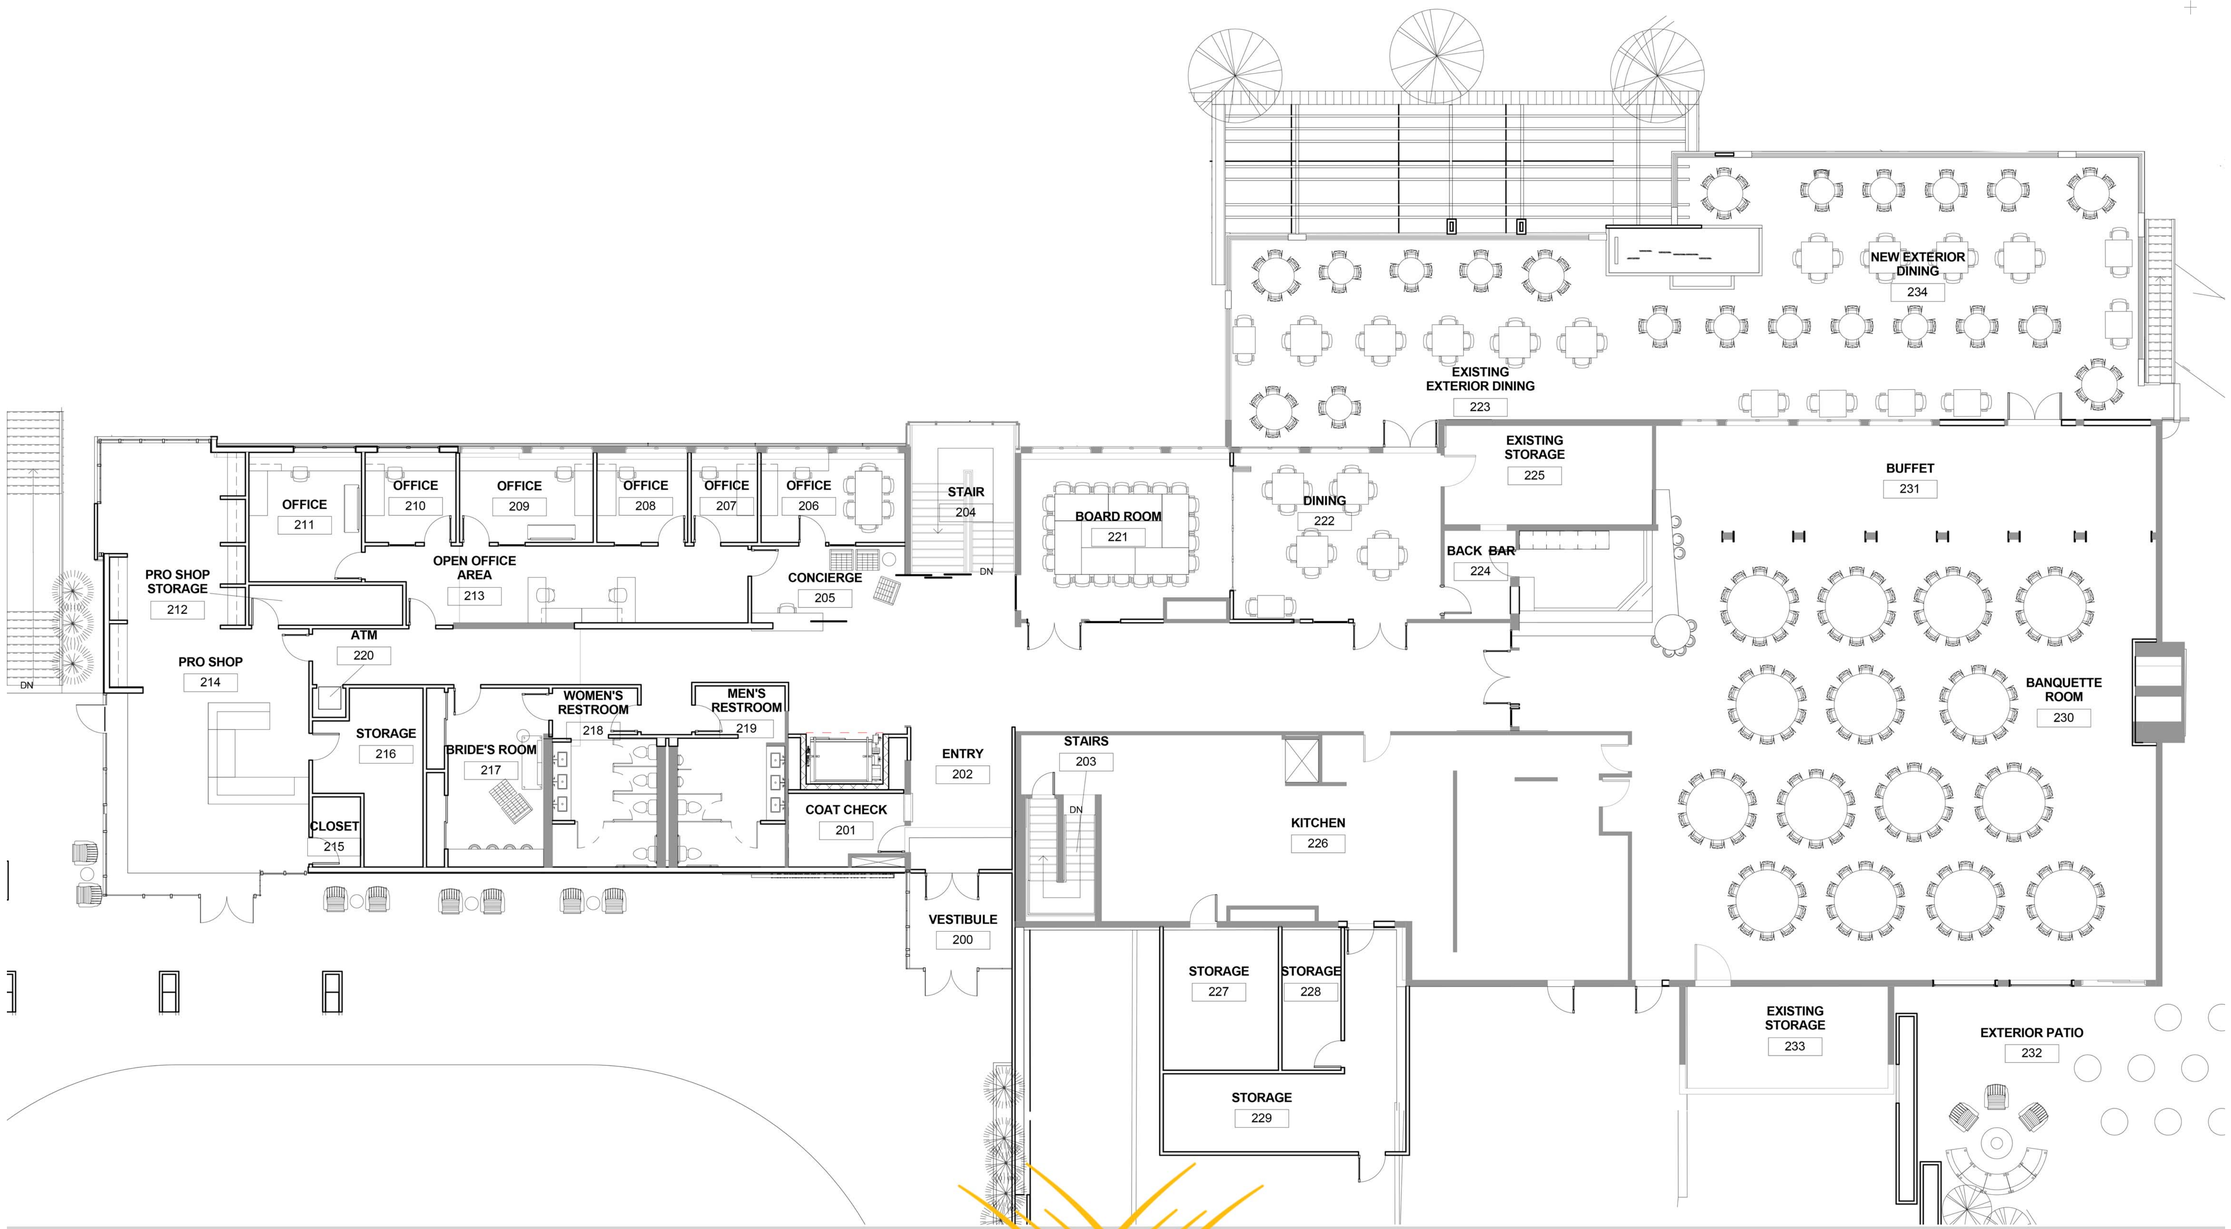

MAIN LEVEL FLOOR PLAN

CONCEPT DRAWINGS

DELLWOOD
COUNTRY CLUB

PROGRESSIVE
Architecture